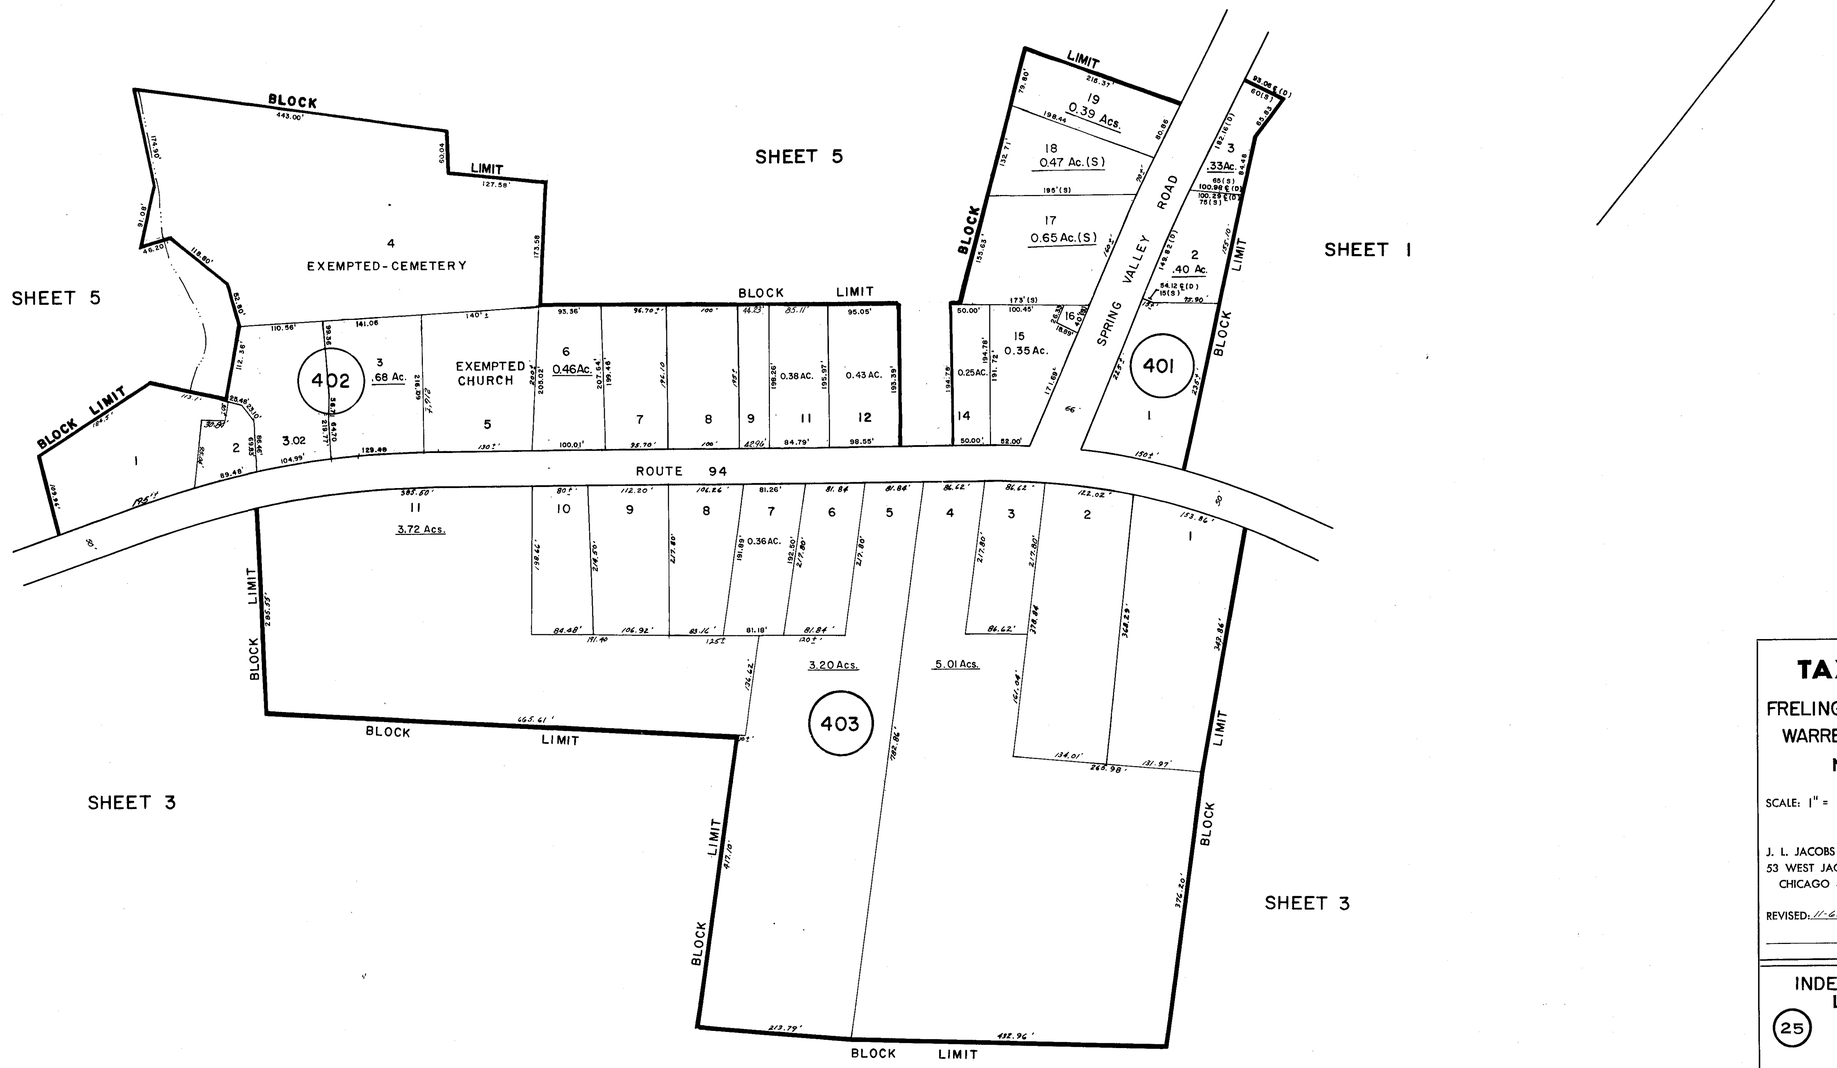

TAX MAP

FRELINGHUYSEN TWP.
WARREN COUNTY,
NEW JERSEY

SCALE: 1" = 100' DATE: 5-62

J. L. JACOBS & COMPANY
53 WEST JACKSON BOULEVARD
CHICAGO 4, ILLINOIS

REVISED: 11-63, 10/67 JBB

INDEX SHEET LEGEND

(25) SHEET NUMBER

12 BLOCK NUMBER

------- SHEET LIMIT

REVISED BY	
L. J. BRILL & ASSOC., P.A.	
LAURA J. BRILL, P.L.S. 30742	
DATE	DATE
MAR. 1995	
OCT. 1997	
OCT. 2004	

LEGEND
(S) SCALED
(D) DEED
℄ CENTERLINE

JANUARY 24, 1986	
JULY 29, 1986	
JAN. 28, 1987	
NOV. 16, 1987	

DELAWARE VALLEY ASSOCIATES, INC.
DANIEL E. [illegible] -- L.S. No 14910

TO SHOW CONDITIONS AS OF OCTOBER, 2004

NEW JERSEY DEPARTMENT OF THE TREASURY
DIVISION OF TAXATION
ENGINEERING & RAILROAD TAX BUREAU
APPROVED AS A TAX MAP PURSUANT TO THE PROVISIONS OF CHAPTER 175, LAWS OF 1913, ETC.
FOR THE DIRECTOR, DIVISION OF TAXATION
BY C. E. Brame STATE SUPERVISOR
DATE NOV 8 1962 SERIAL NO. 372