SHEET 6

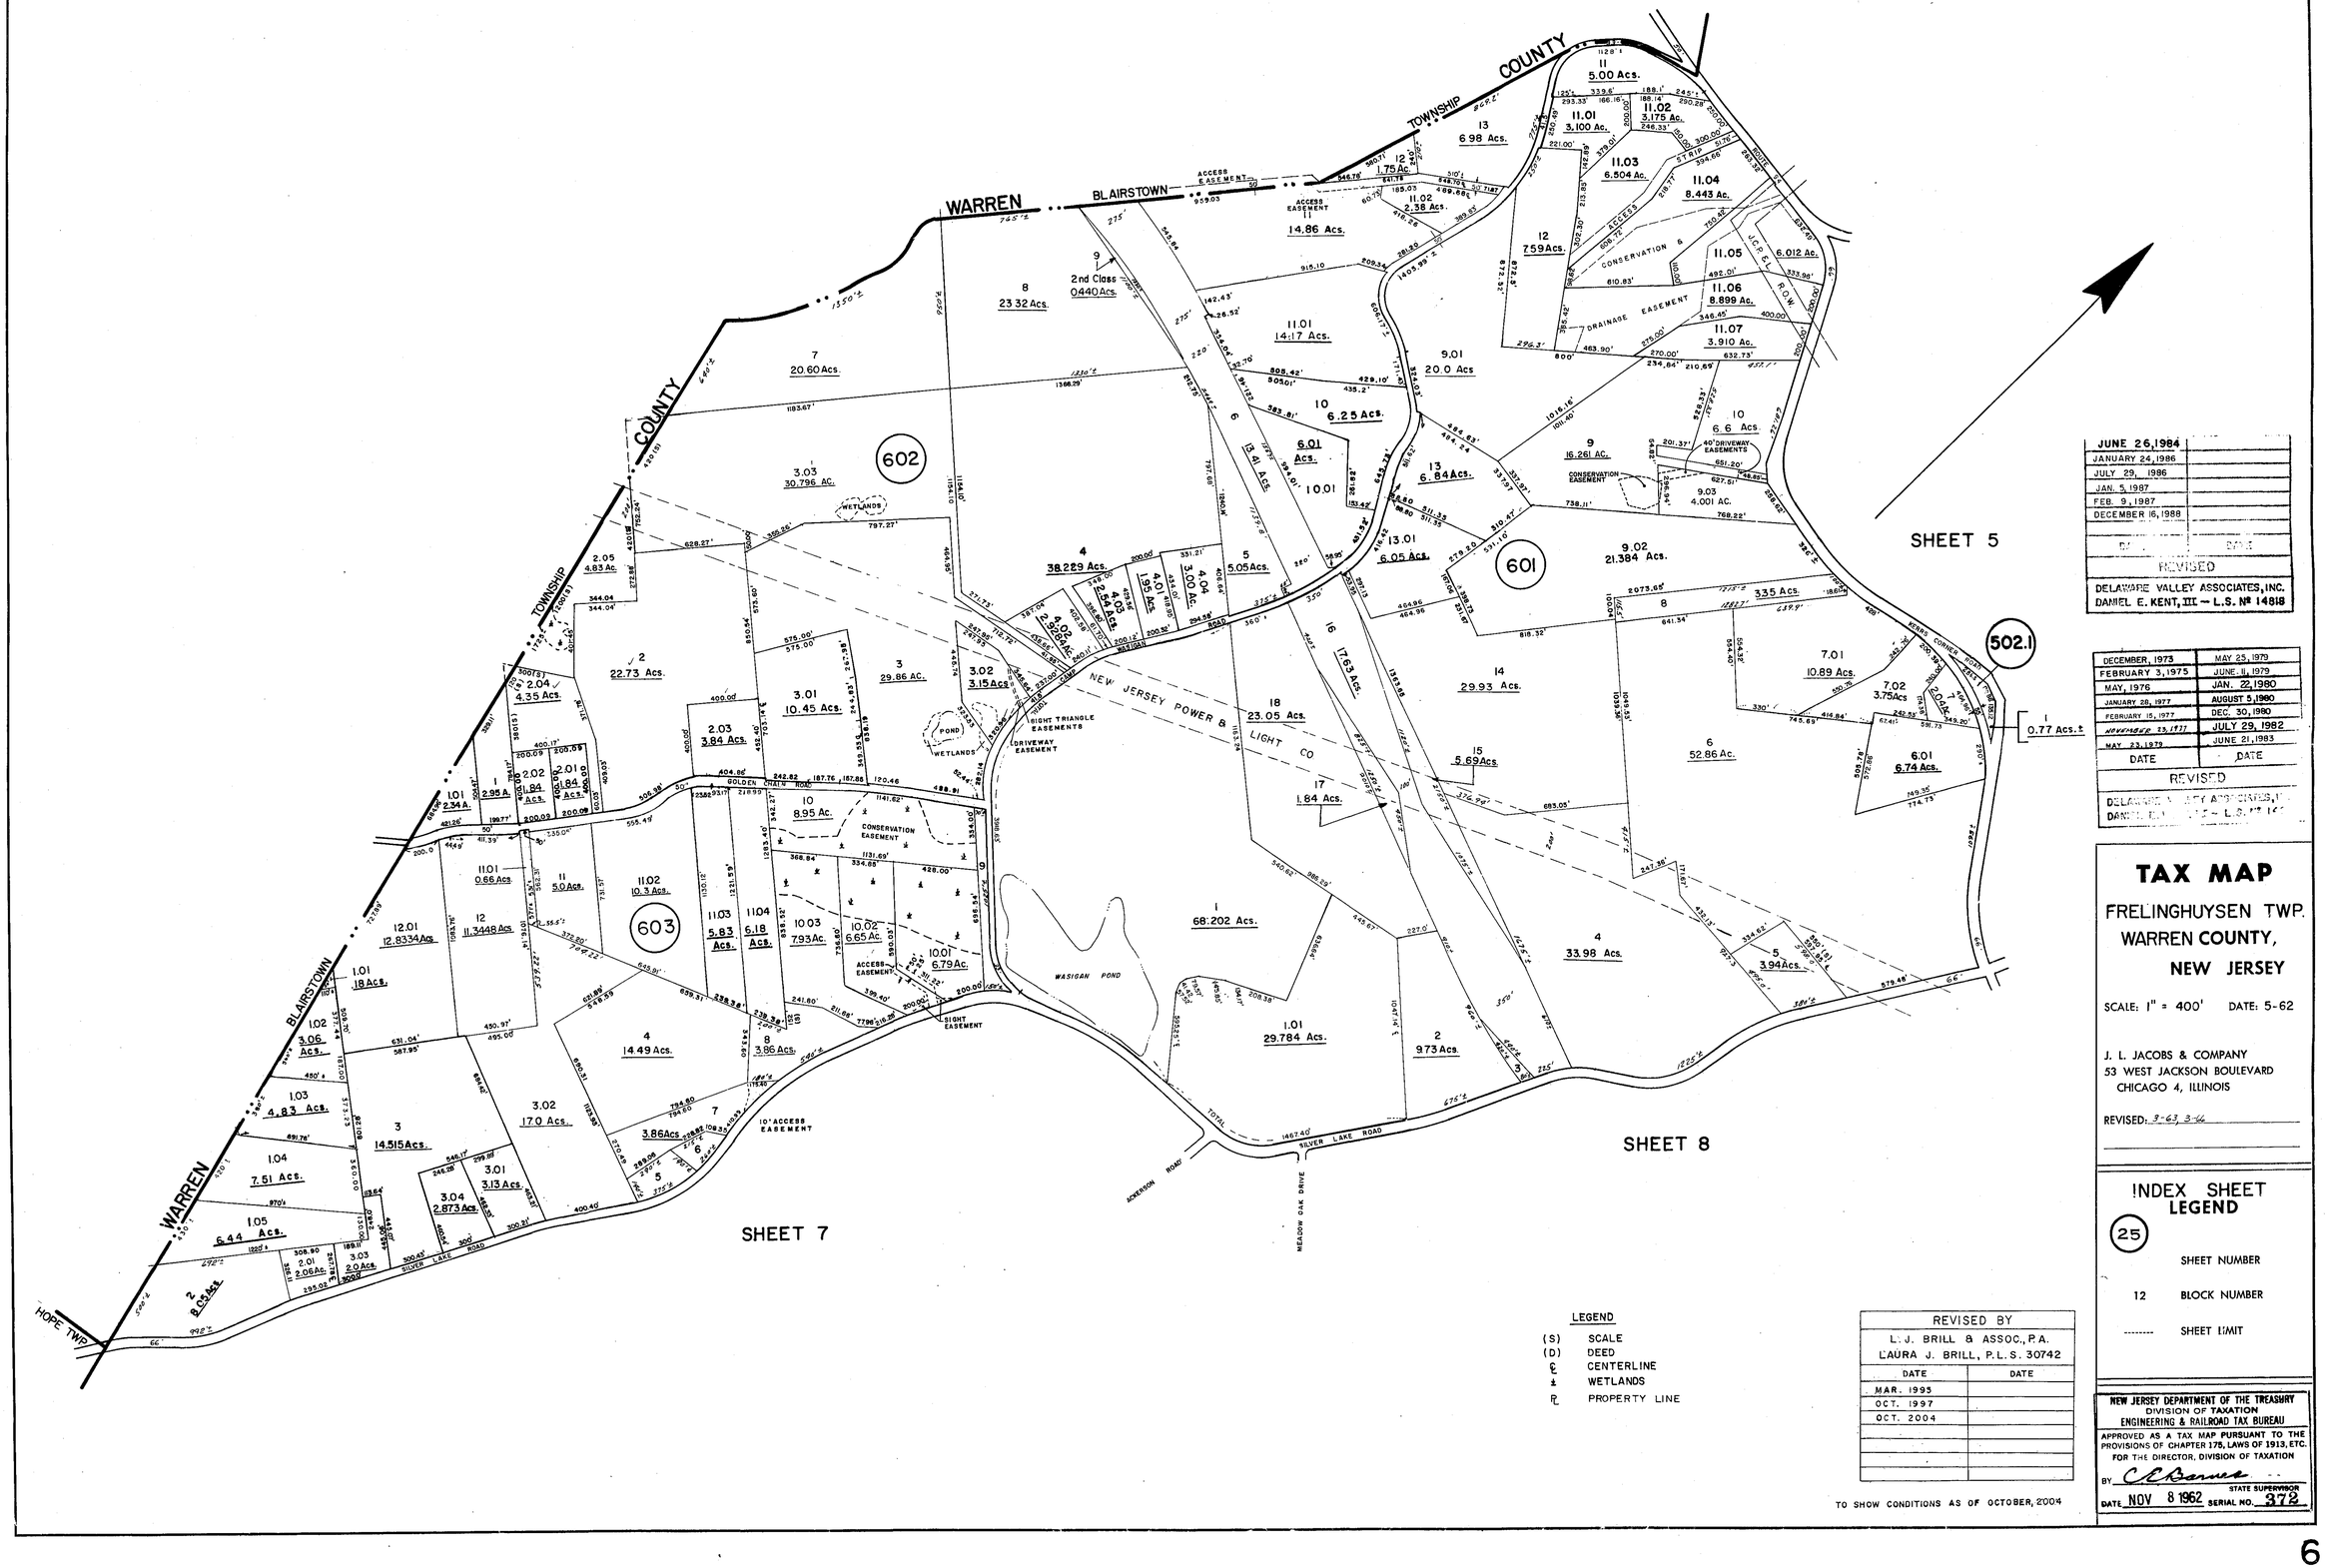

JUNE 26,1984	
JANUARY 24,1986	
JULY 29, 1986	
JAN. 5,1987	
FEB. 9,1987	
DECEMBER 16,1988	
DATE	DATE
REVISED	
DELAWARE VALLEY ASSOCIATES, INC. DANIEL E. KENT, III — L.S. № 14818	

DECEMBER, 1973	MAY 25,1979
FEBRUARY 3,1975	JUNE 11,1979
MAY, 1976	JAN. 22,1980
JANUARY 28, 1977	AUGUST 5,1980
FEBRUARY 15, 1977	DEC. 30,1980
NOVEMBER 15,1977	JULY 29, 1982
MAY 23,1979	JUNE 21,1983
DATE	DATE
REVISED	
DELAWARE VALLEY ASSOCIATES, INC. DANIEL E. KENT, III — L.S. № 14818	

TAX MAP

FRELINGHUYSEN TWP.
WARREN COUNTY,
NEW JERSEY

SCALE: 1" = 400' DATE: 5-62

J. L. JACOBS & COMPANY
53 WEST JACKSON BOULEVARD
CHICAGO 4, ILLINOIS

REVISED: 3-63, 3-66

INDEX SHEET LEGEND

(25) SHEET NUMBER

12 BLOCK NUMBER

------- SHEET LIMIT

LEGEND

(S) SCALE
(D) DEED
℄ CENTERLINE
± WETLANDS
℄ PROPERTY LINE

REVISED BY	
L. J. BRILL & ASSOC., P.A. LAURA J. BRILL, P.L.S. 30742	
DATE	DATE
MAR. 1995	
OCT. 1997	
OCT. 2004	

TO SHOW CONDITIONS AS OF OCTOBER, 2004

NEW JERSEY DEPARTMENT OF THE TREASURY
DIVISION OF TAXATION
ENGINEERING & RAILROAD TAX BUREAU
APPROVED AS A TAX MAP PURSUANT TO THE PROVISIONS OF CHAPTER 175, LAWS OF 1913, ETC.
FOR THE DIRECTOR, DIVISION OF TAXATION
BY C.E. Barnes STATE SUPERVISOR
DATE NOV 8 1962 SERIAL NO. 372