# SHEET 7

SHEET 6

SHEET 8

SHEET 17

SHEET 18

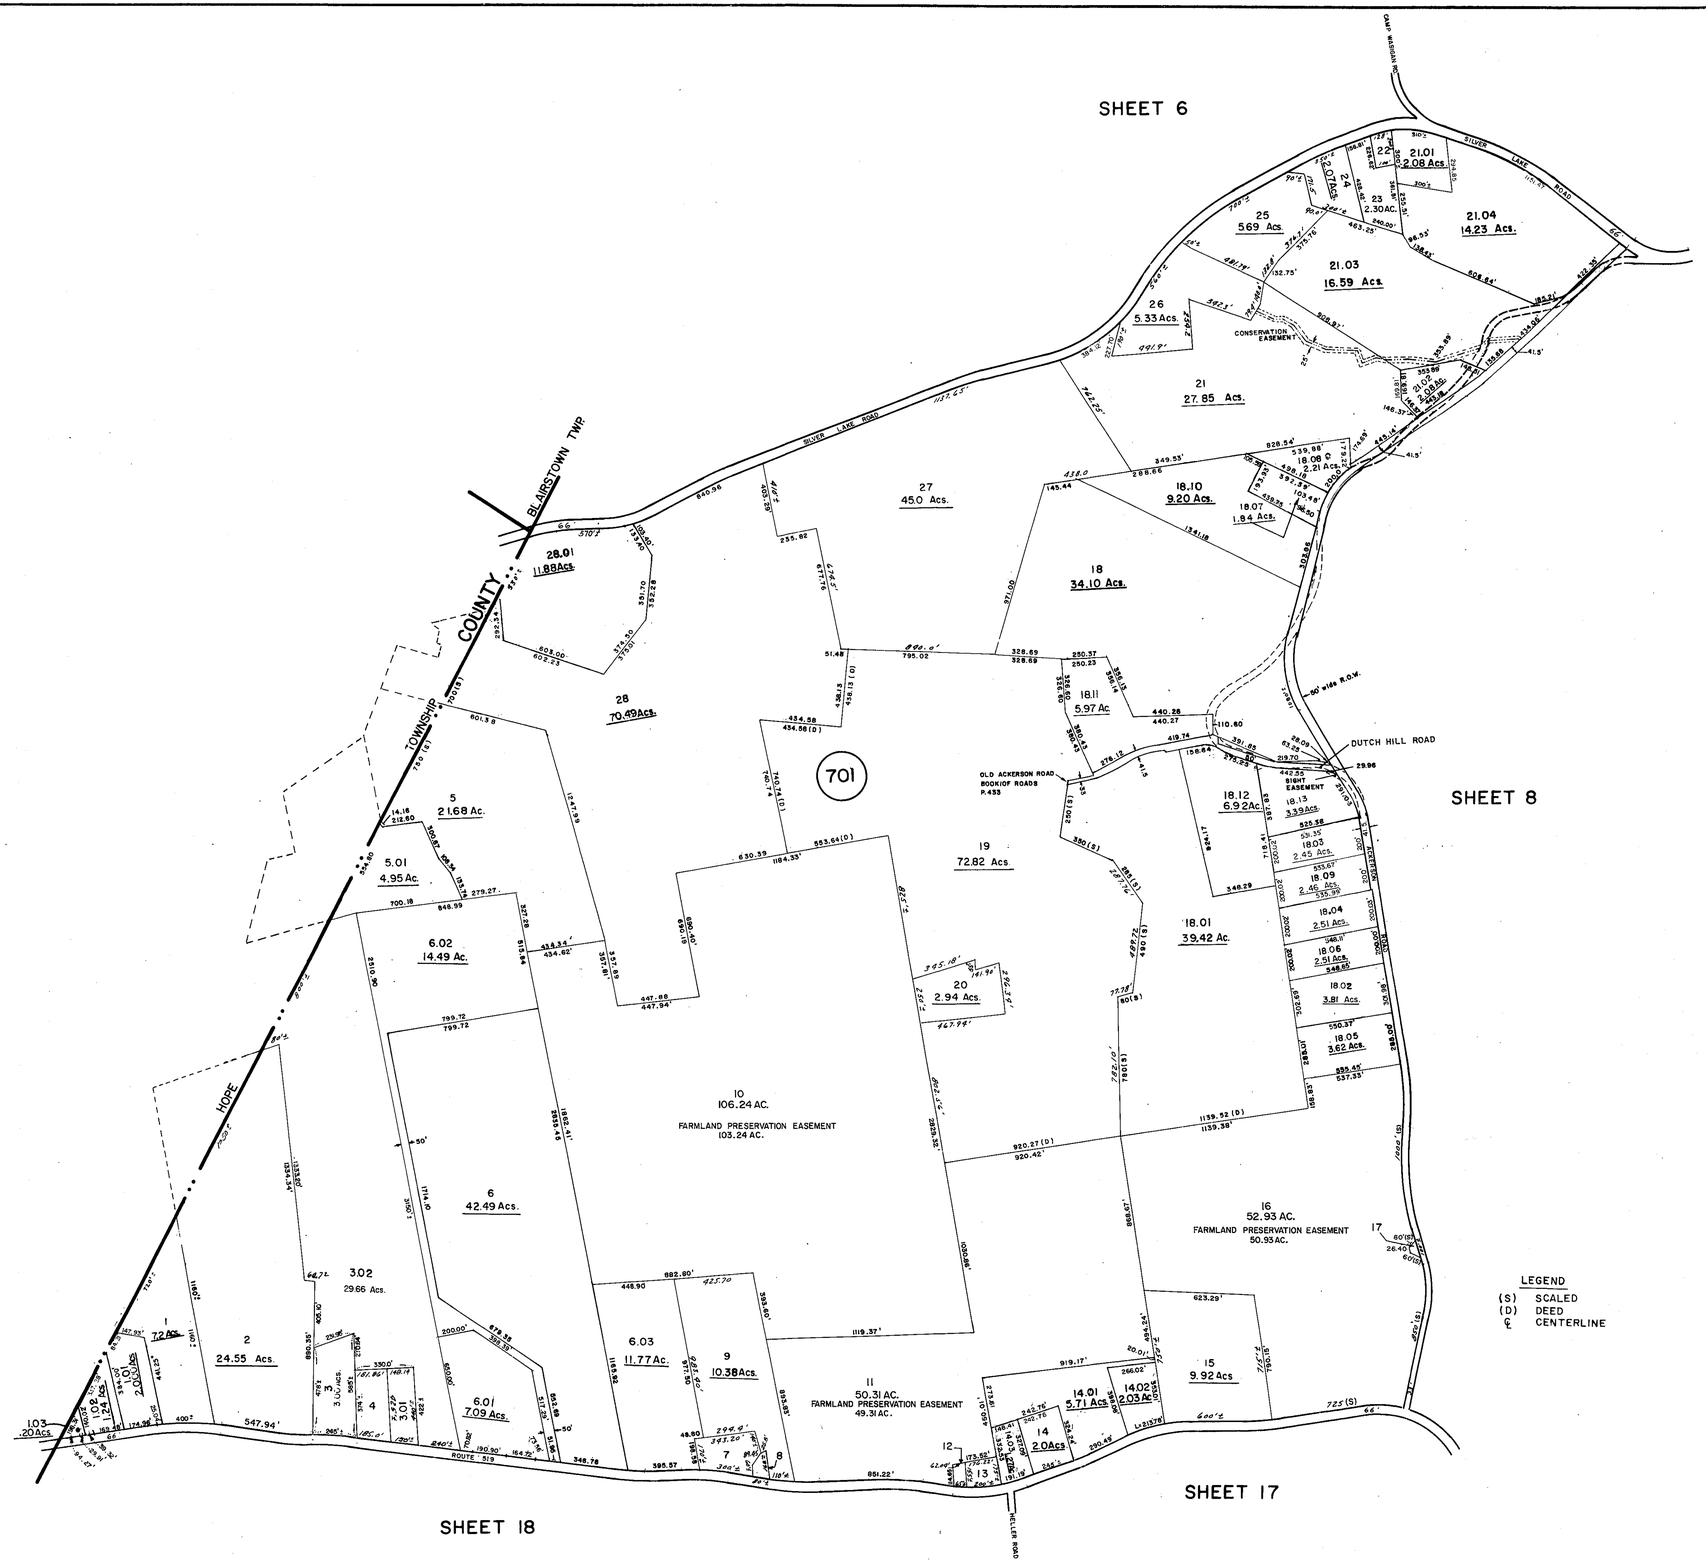


LEGEND

(S) SCALED
(D) DEED
℄ CENTERLINE

| | |
|---|---|
| | |
| | |
| | |
| | |
| | |
| | |
| NOV. 12, 1987 | |
| DATE | DATE |
| REVISED | |
| DELAWARE VALLEY ASSOCIATES, INC. DANIEL E. KENT, III — L.S. № 14818 | |

| | |
|---|---|
| MARCH, 1973 | JULY 29, 1982 |
| DECEMBER, 1973 | JUNE 21, 1983 |
| FEBRUARY 3, 1975 | APRIL 4, 1985 |
| FEB. 6, 1978 | JANUARY 24, 1986 |
| MAY 25, 1979 | JANUARY 27, 1986 |
| JAN. 23, 1980 | JULY 29, 1986 |
| OCTOBER 20, 1981 | JAN. 28, 1987 |
| DATE | DATE |
| REVISED | |
| DELAWARE VALLEY ASSOCIATES, INC. DANIEL E. KENT, III — L.S. № 14818 | |

# TAX MAP

FRELINGHUYSEN TWP.
WARREN COUNTY,
NEW JERSEY

SCALE: 1" = 400' DATE: 5-62

J. L. JACOBS & COMPANY
53 WEST JACKSON BOULEVARD
CHICAGO 4, ILLINOIS

REVISED: 12-14-63 7/64 10/65
3-66, 10/67

## INDEX SHEET LEGEND

(25) SHEET NUMBER

12 BLOCK NUMBER

------- SHEET LIMIT

| REVISED BY | |
|---|---|
| L. J. BRILL & ASSOC., P.A. LAURA J. BRILL, P.L.S. 30742 | |
| DATE | DATE |
| MAR. 1993 | |
| OCT. 1997 | |
| OCT. 2004 | |
| | |
| | |
| | |
| | |

TO SHOW CONDITIONS AS OF OCTOBER, 2004

NEW JERSEY DEPARTMENT OF THE TREASURY
DIVISION OF TAXATION
ENGINEERING & RAILROAD TAX BUREAU
APPROVED AS A TAX MAP PURSUANT TO THE PROVISIONS OF CHAPTER 175, LAWS OF 1913, ETC.
FOR THE DIRECTOR, DIVISION OF TAXATION
BY C.E. Barnes STATE SUPERVISOR
DATE NOV 8 1962 SERIAL NO. 372